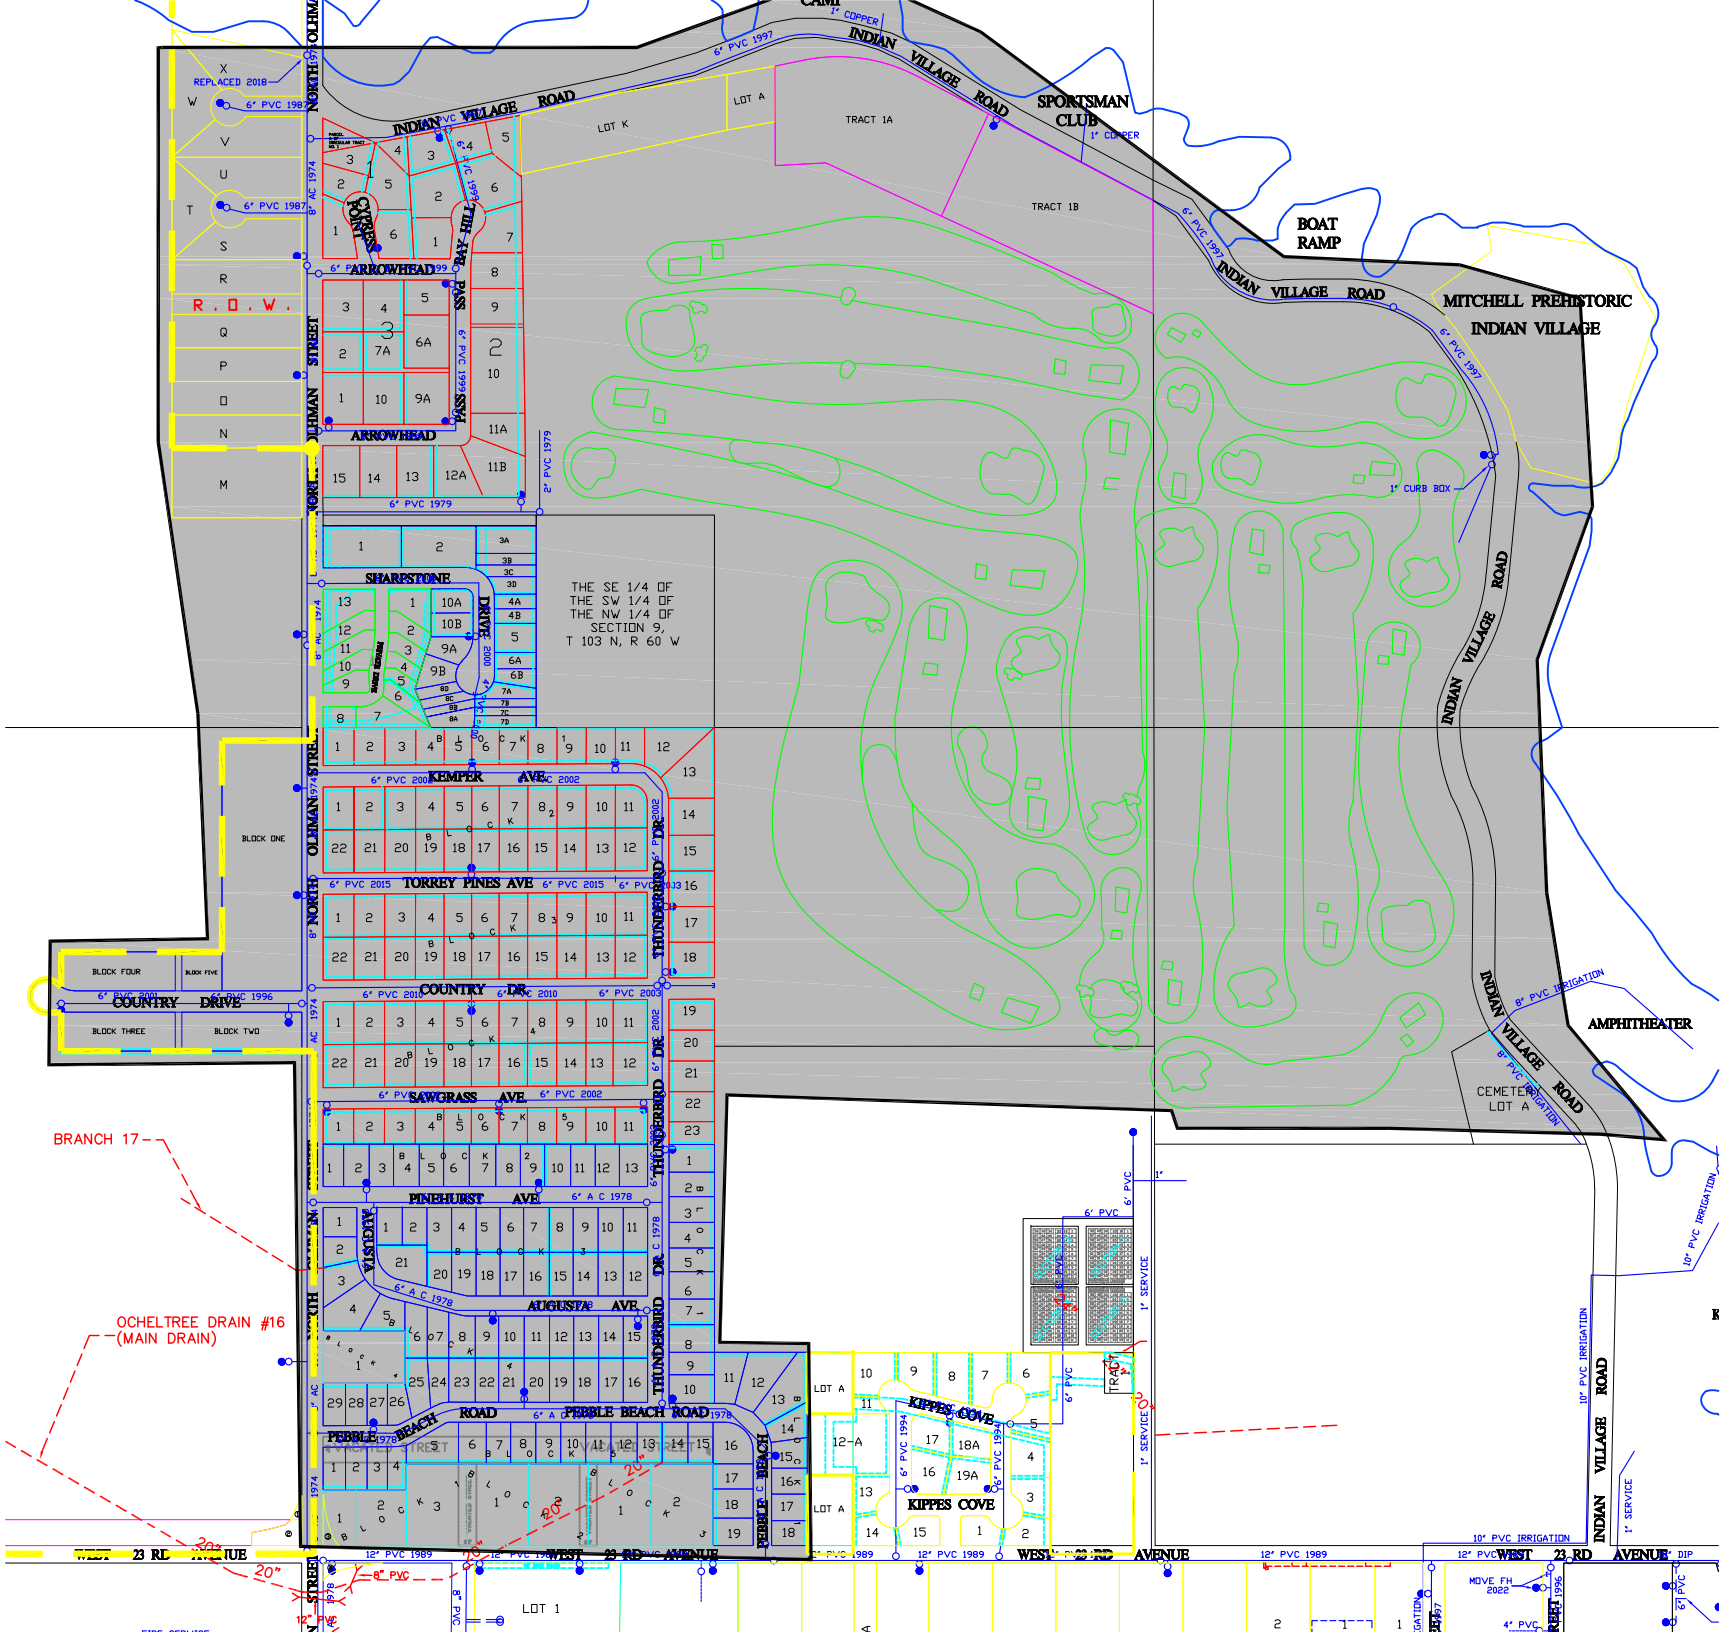
INDIAN VILLAGE ROAD
SPORTSMAN CLUB
BOAT RAMP
MITCHELL PREHISTORIC INDIAN VILLAGE
AMPHITHEATER
CEMETERY LOT A
TRACT 1A
TRACT 1B
LOT K
LOT A
THE SE 1/4 OF THE SW 1/4 OF THE NW 1/4 OF SECTION 9, T 103 N, R 60 W
BLOCK ONE
BLOCK TWO
BLOCK THREE
BLOCK FOUR
BLOCK FIVE
R.O.W.
REPLACED 2018
NORTH OLIMAN STREET
ARROWHEAD
CYPRESS PONDS
RAY HILL PASS
SHARPSTONE DRIVE
KEMPER AVE
TORREY PINES AVE
COUNTRY DR
SAWGRASS AVE
PINEHURST AVE
AUGUSTA AVE
PEBBLE BEACH ROAD
THUNDERBIRD DR
KIPPES COVE
COUNTRY DRIVE
WEST 23 RD AVENUE
BRANCH 17
OCHELTREE DRAIN #16 (MAIN DRAIN)
LOT 1
1" COPPER
1" CURB BOX
8" PVC IRRIGATION
10" PVC IRRIGATION
1" SERVICE
MOVE FH 2022